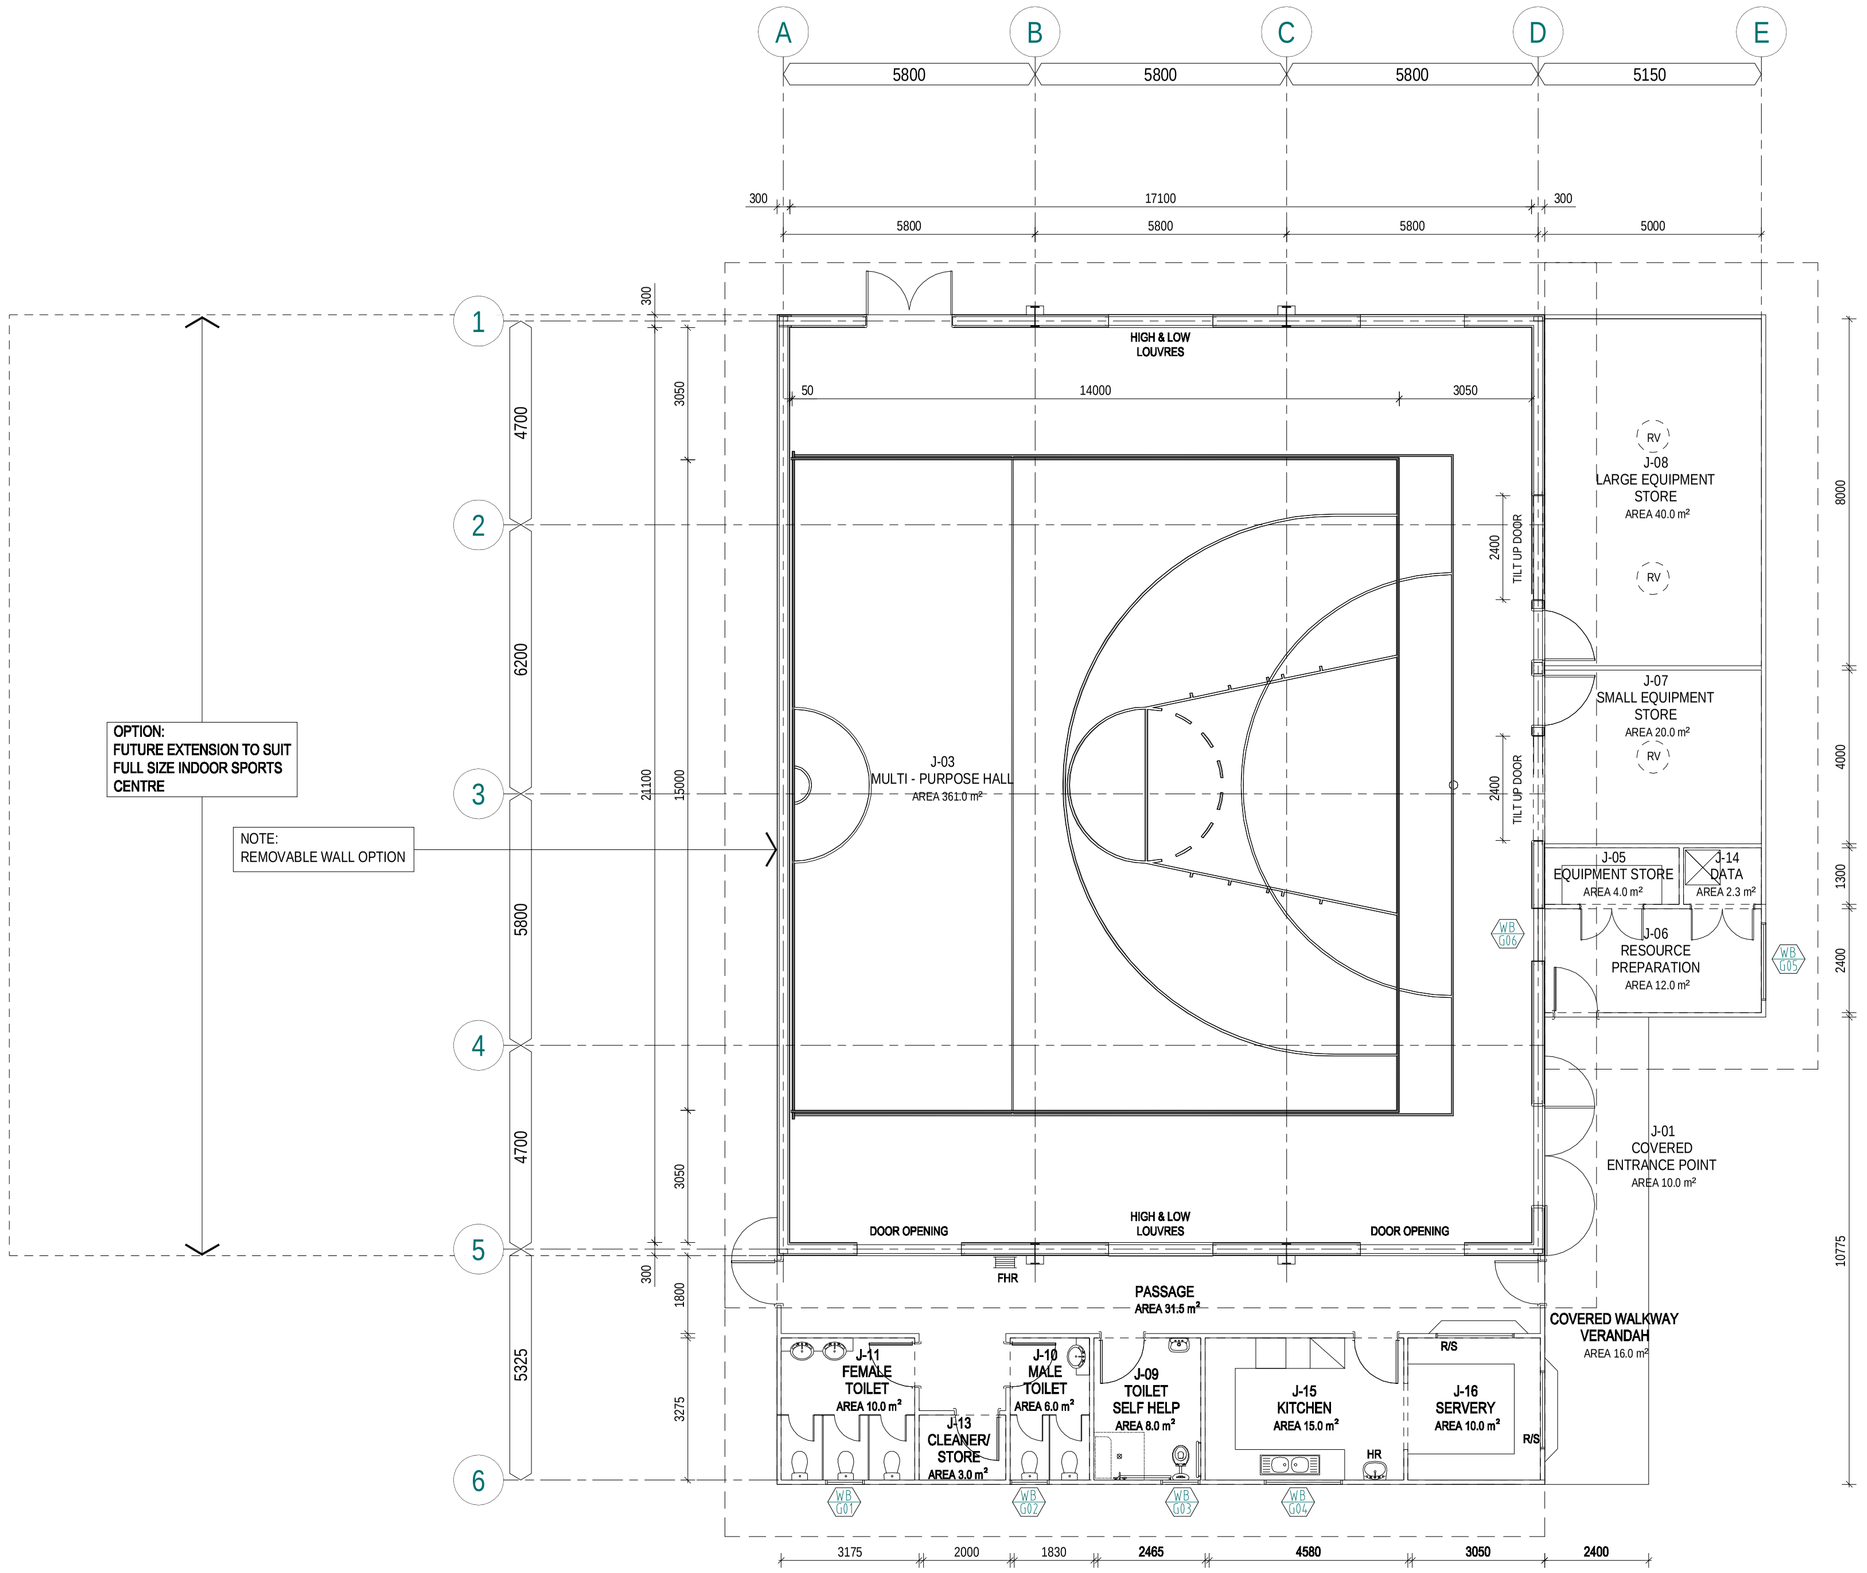

Multi Purpose Sports Centre Stage 1 - HA4

BAR SCALE IN METRES

1.0 0.0 2.0 4.0

0.5 1.0 3.0 5.0

FORM BPRS F101C

BARCODE

DIMENSIONS
Use figured dimensions, DO NOT SCALE.
Check all dimensions & levels on site before fabrication or set out

AMENDMENTS

ISSUE	DATE	SUBJECT	AUTH	CHK
A	04.03.09	PRELIMINARY ISSUE	MS	RP
B	05.03.09	ROOM NUMBERS ADDED	RO'F	RP
C	13.03.09	TITLE SHEET REVISION	MS	RP
D	27.03.09	CLIENT CHANGES	MS	RP

DRAWINGS INDEXING SYSTEM
FOR PROJECT SERVICES, PLANS AND RECORDS USE ONLY

- ☐ CEILING PLANS
- ☐ CONSTRUCTION DETAILS
- ☐ ELEVATIONS
- ☐ EXTERNAL WORKS
- ☐ FITOUTS
- ☐ FLOOR PLAN
- ☐ FURNITURE & EQUIPMENT
- ☐ HYDRAULICS
- ☐ MASTER PLAN
- ☐ MISCELLANEOUS DETAILS
- ☐ OTHER
- ☐ PLAY STRUCTURES
- ☐ ROOF PLAN
- ☐ SECTIONS
- ☐ SETOUT PLAN
- ☐ SITE PLAN
- ☐ STANDARDS

Building the education revolution

Queensland Government

CLIENT
Department of Education Training and the Arts

© The State of Queensland 2005

MS — March 2009
DRAWN — DATE

RP — March 2009
DISCIPLINE TEAM LEADER — DATE

AUTHORISED FOR ISSUE — DATE

BUILDING THE EDUCATION REVOLUTION

Multi Purpose Sports Centre Stage 1

FLOOR PLAN
HA4

SCALE 1:100 AT A1

MASTER SITE NUMBER ----
CLIENT REFERENCE NUMBER -----

DRAWING NUMBER -----/AB_01-01
ISSUE D
SHEET NO -