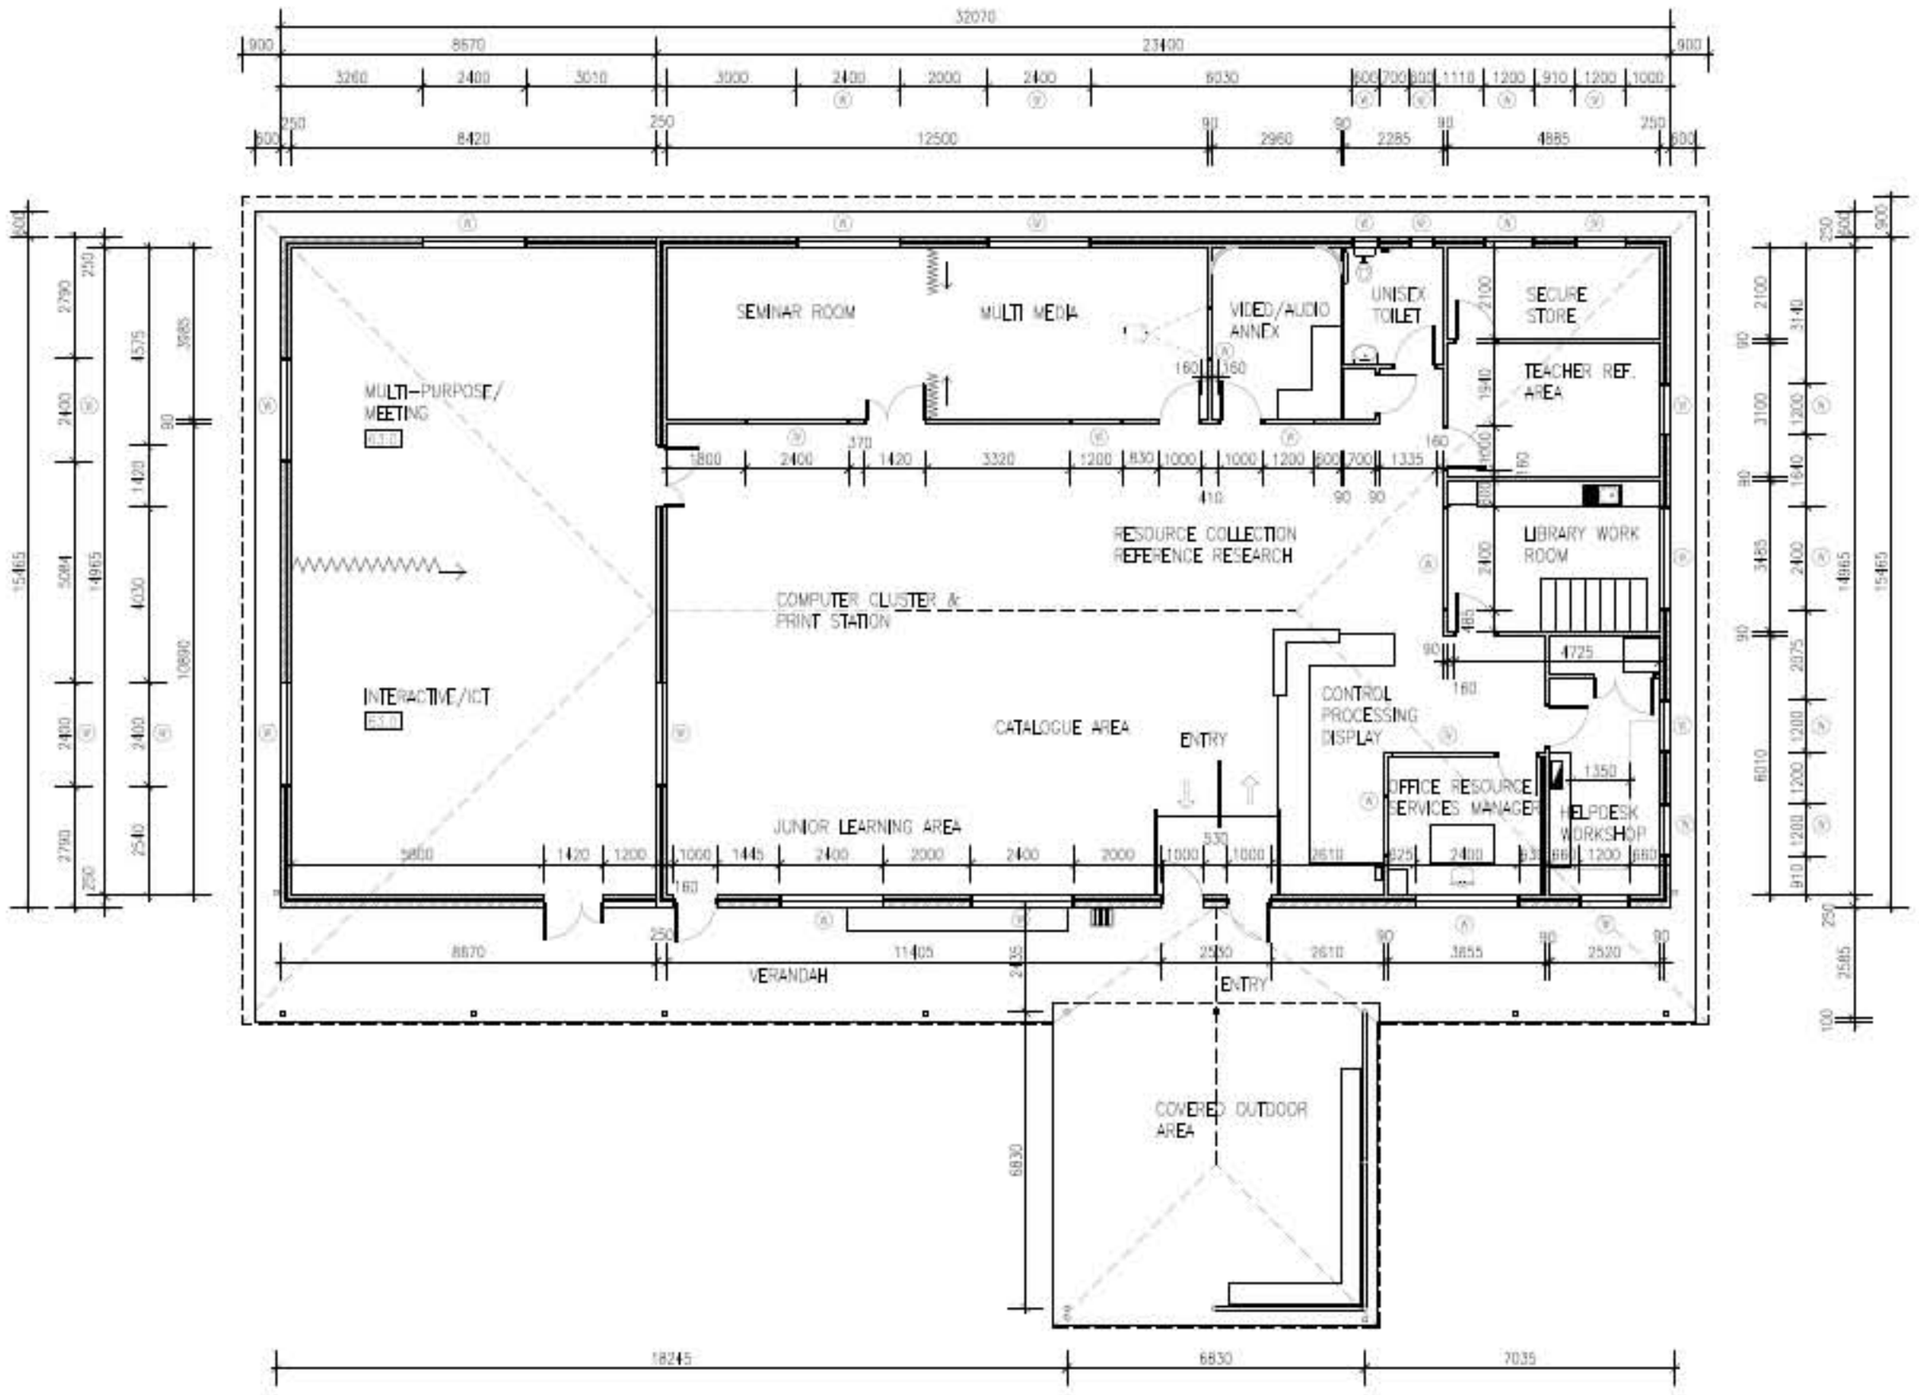

NOTES:

1. DO NOT SCALE OFF DRAWINGS. FIGURED DIMENSIONS SHOWN TAKE PRECEDENCE OVER SCALING
2. ALL DIMENSIONS TO BE CHECKED AND VERIFIED ON SITE
3. ARCHITECT TO BE NOTIFIED OF ANY VARIATIONS BETWEEN THE DIMENSIONS AND THOSE SHOWN ON PLANS
4. CONTRACTOR TO MAKE GOOD ALL SURFACES DAMAGED BY DEMOLITION AND CONSTRUCTION WORKS
5. ALL BUILDING WORKS TO BE CARRIED OUT IN ACCORDANCE WITH THE BUILDING CODE OF AUSTRALIA AND THE RELEVANT AUSTRALIAN STANDARDS
6. WINDOW AND DOOR OPENING SIZES SHOWN ON DRAWINGS FOR PRICING PURPOSES ONLY. ALL OPENINGS TO BE CHECKED AND VERIFIED ON SITE PRIOR TO MANUFACTURE OF WINDOWS AND DOORS

AMENDMENTS

ISSUE	DATE	SUBJECT	AUTHORISED
A		PRELIMINARY	

DRAWINGS INDEXING SYSTEM
FOR PROJECT SERVICES, PLANS AND RECORDS USE ONLY

- ☐ SIGNAGE PLANS
- ☐ CONSTRUCTION DETAILS
- ☐ ELEVATIONS
- ☐ EXTERNAL WORKS
- ☐ ISTRUCTS
- ☒ FLOOR PLAN
- ☐ FURNITURE & EQUIPMENT
- ☐ HYDRAULICS
- ☐ MASTER PLAN
- ☐ MISCELLANEOUS DETAILS
- ☐ OTHER
- ☐ PLAY STRUCTURES
- ☐ ROOF PLAN
- ☐ SECTIONS
- ☐ SETOUT PLAN
- ☐ SITE PLAN
- ☐ STANDARDS

Building the education revolution

Queensland Government
Department of Education, Training and the Arts

DRAWN TN / AD	DRAFTING CHECK
DRAWN	DATE 26.03.09
DESIGN	DESIGN VERIFICATION
DISCIPLINE TEAM LEADER	DATE 26.03.09

AUTHORISED FOR ISSUE DATE 26.03.09

BUILDING THE EDUCATION REVOLUTION

RESOURCE CENTRE
RES 3

FLOOR PLAN

SCALE	AT
1:100	A1 SIZE

MASTER FILE NUMBER | CLIENT REFERENCE NUMBER

DRAWING NUMBER	ISSUE	SHEET NO
A1.1		